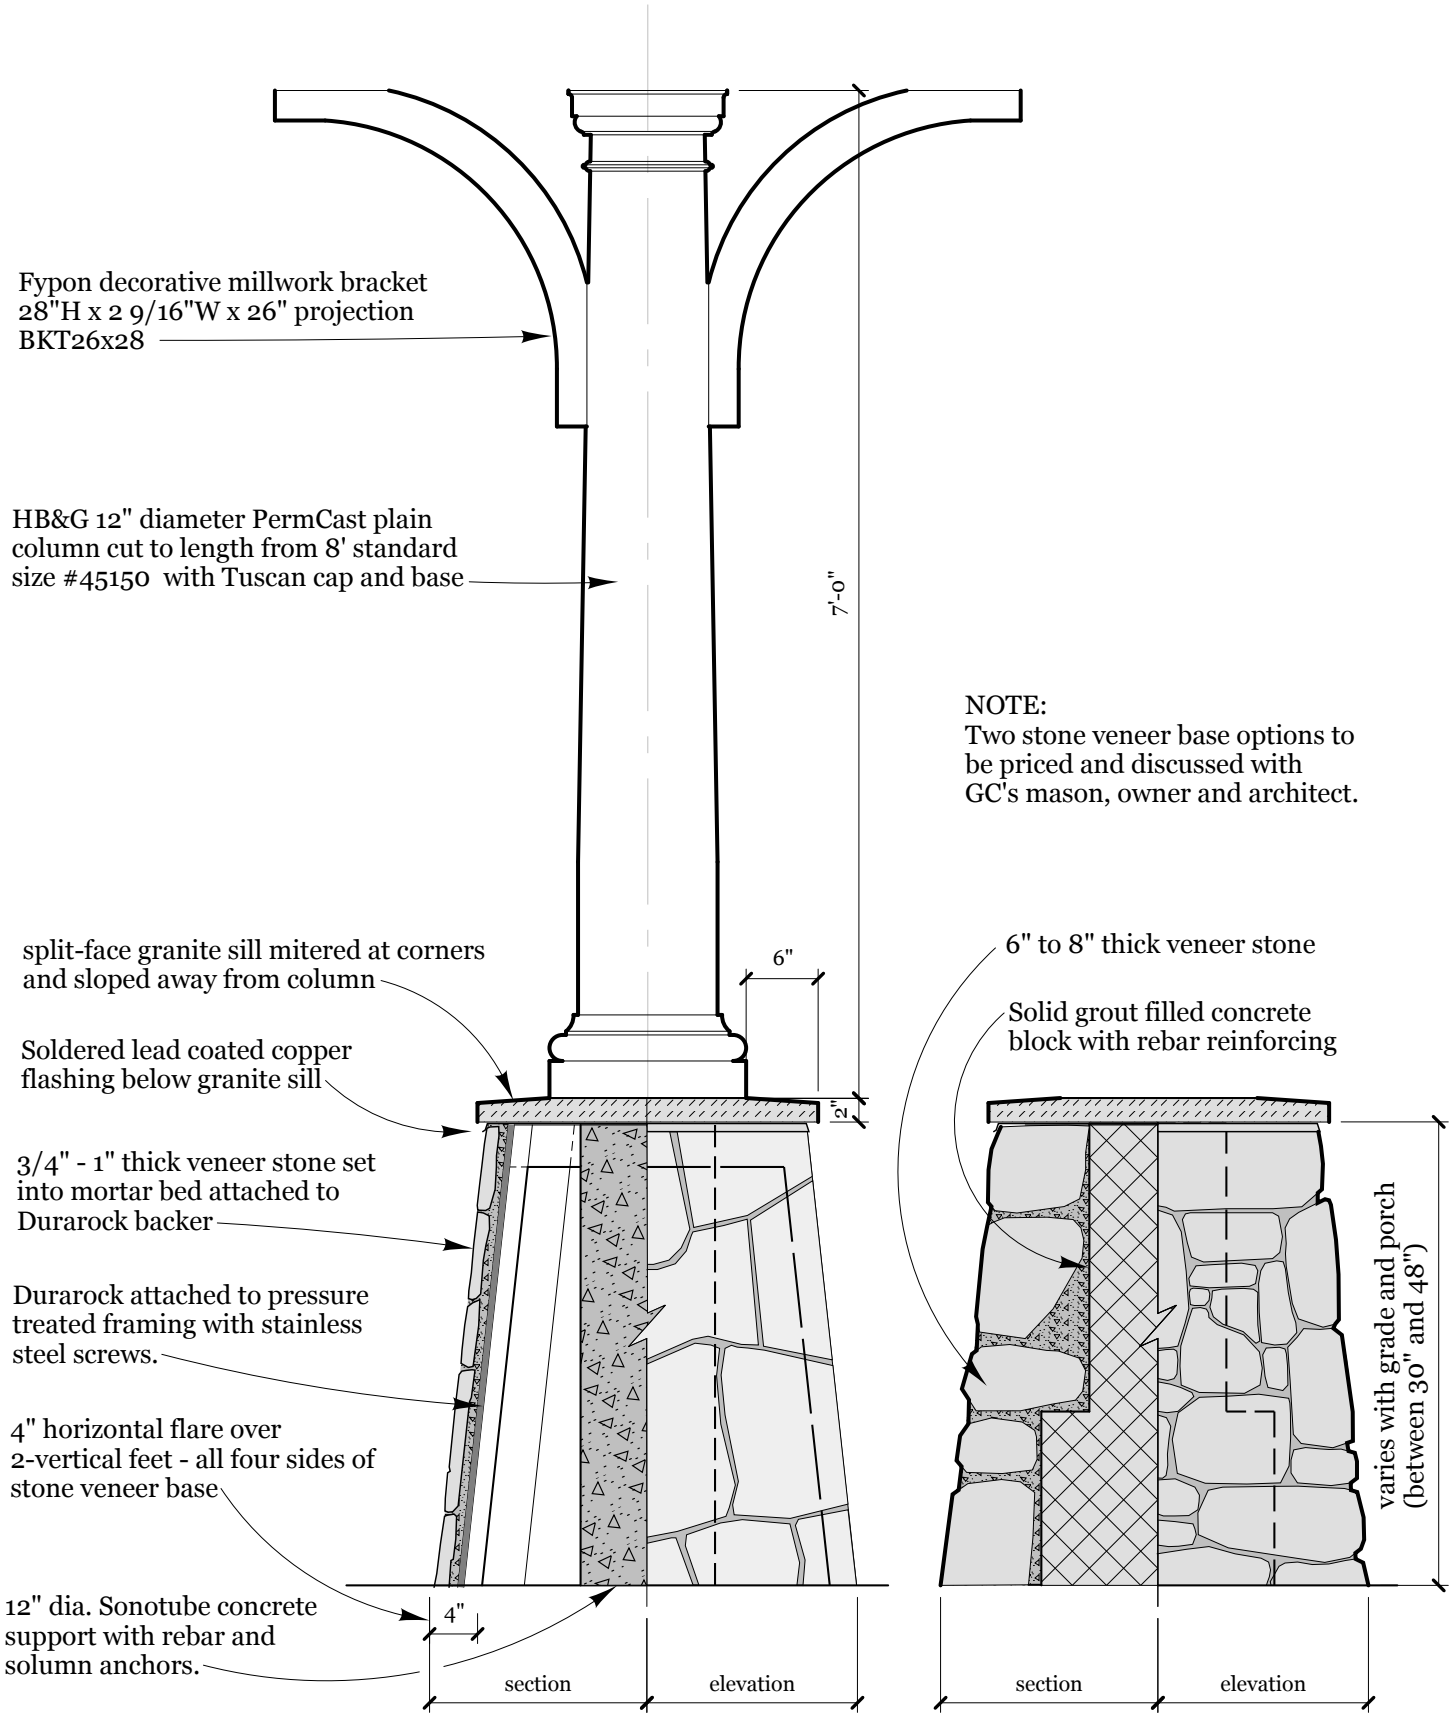

porch column detail

3/4" = 1'-0"